
0m 5m 10m 15m 20m 30m 40m 50m


VERTICAL ALIGNMENT

Driver's eye height: 1.05m
Object height: 0.26m

Notes:

1. Do not scale from this drawing
2. This drawing is copyright and may not be copied or given to a third party without written authority from Ashley Helme Associates Ltd
3. Subject to detailed design
4. Based upon digitised OS plan, accuracy can not be guaranteed until checked with topographical survey

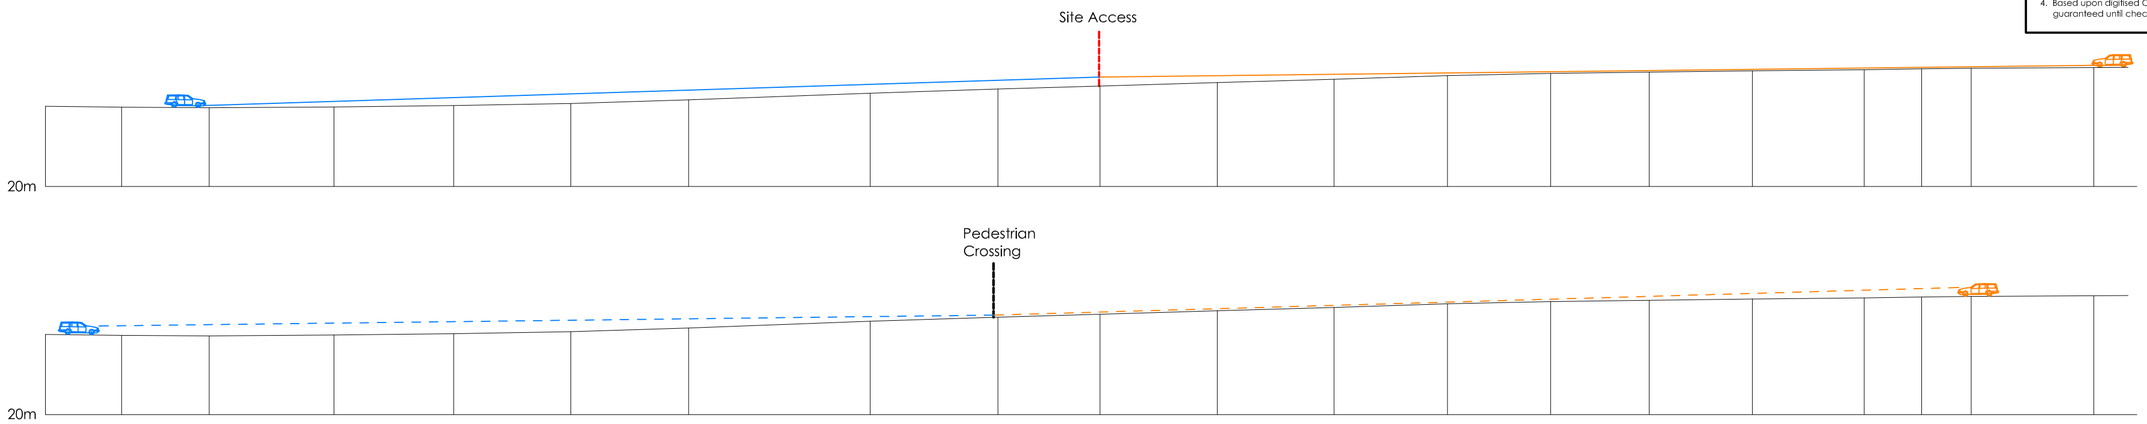

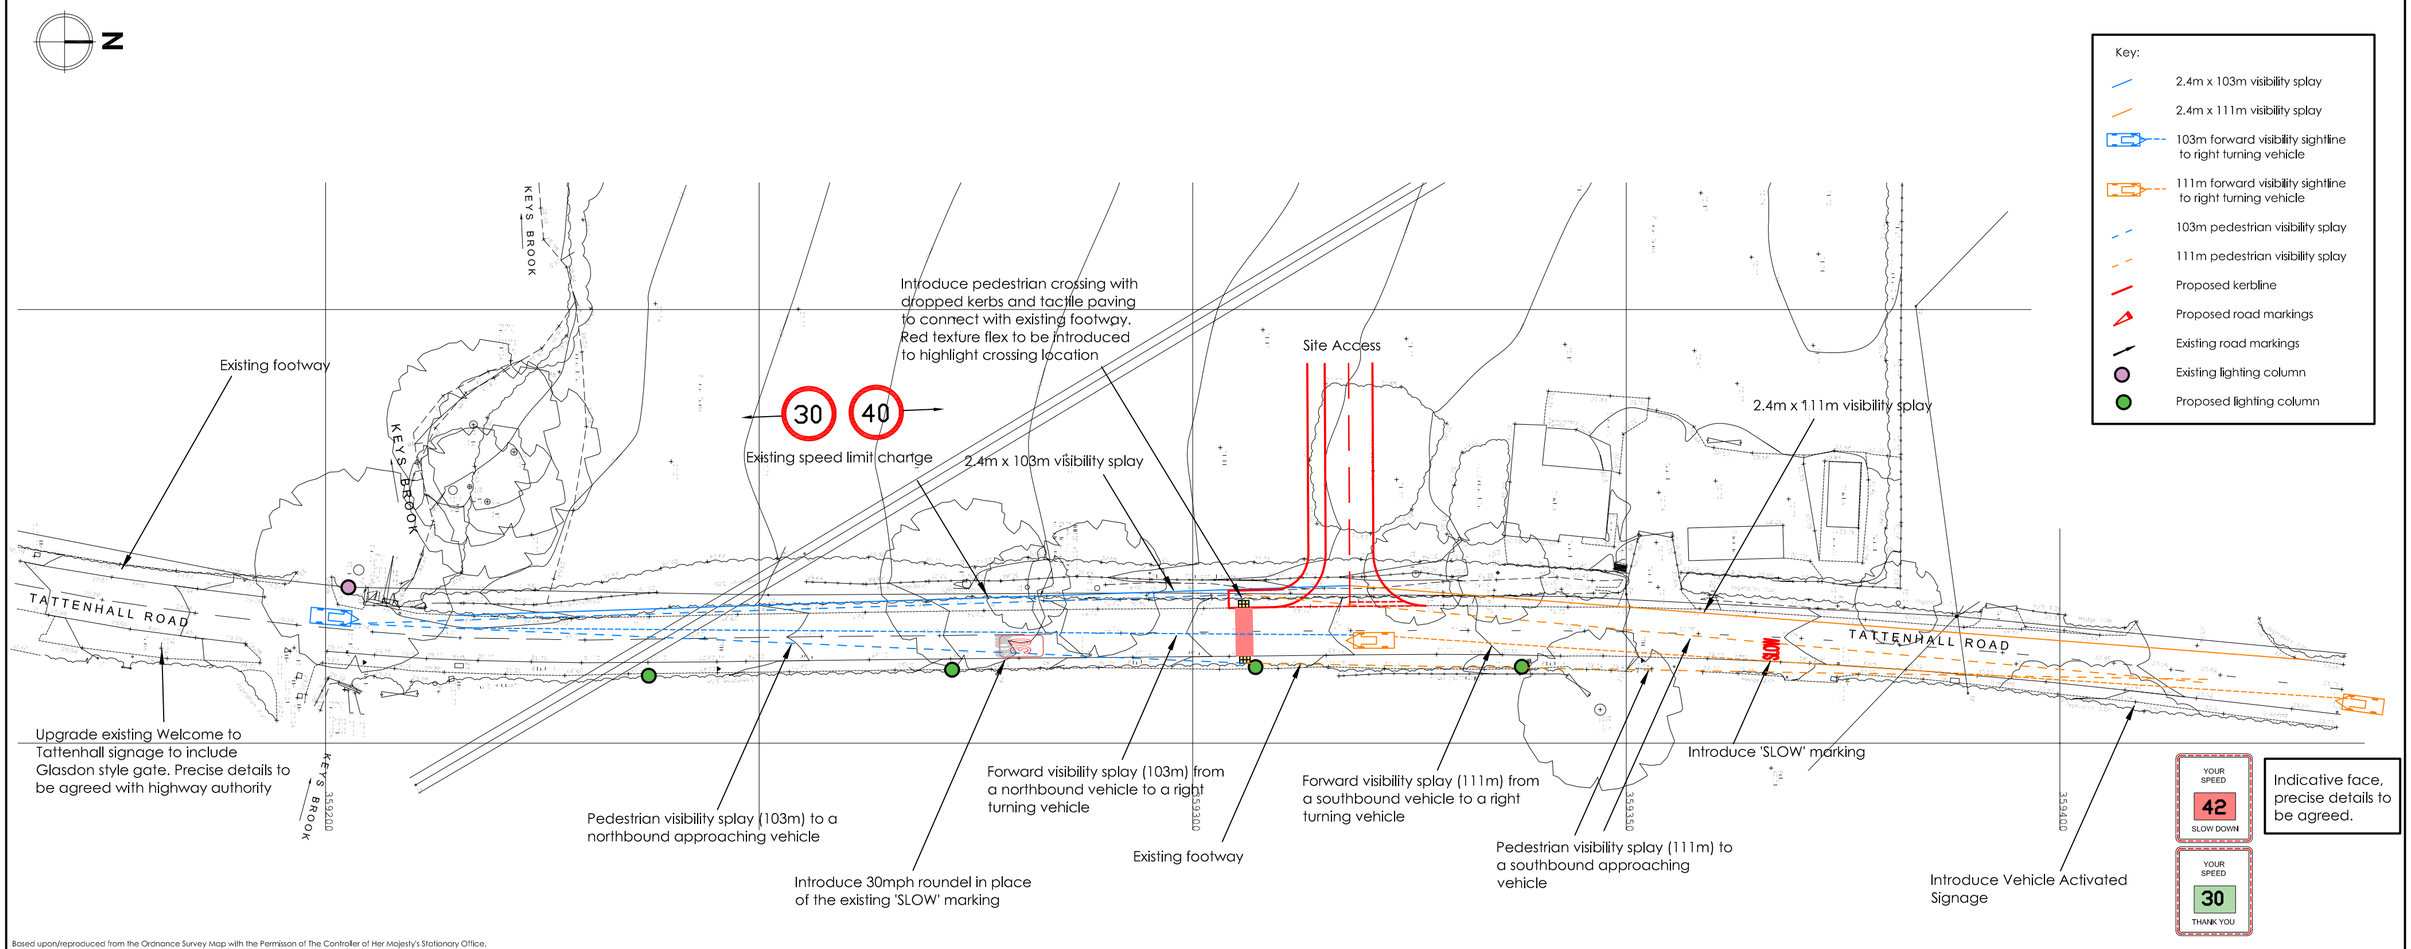

Based upon/reproduced from the Ordnance Survey Map with the Permisson of The Controller of Her Majesty's Stationary Office, © Crown Copyright Ashley Helme Associates Ltd, 76 Washway Road, Sale, Manchester, M33 7RE. Licence No AL100015126

Project: LAND OFF TATTENHALL ROAD, TATTENHALL	Title: PROPOSED SITE ACCESS ARRANGEMENTS	Drg No: 1952/01	Rev: A
Client: GLADMAN DEVELOPMENTS LTD		Date: NOVEMBER 2024	Scale: 1:500@A2

ASHLEY HELME ASSOCIATES

Telephone 0161 972 0552
Email aha@ashleyhelme.co.uk
Website www.ashleyhelme.co.uk
Address 76 Washway Road, Sale, Manchester, M33 7RE