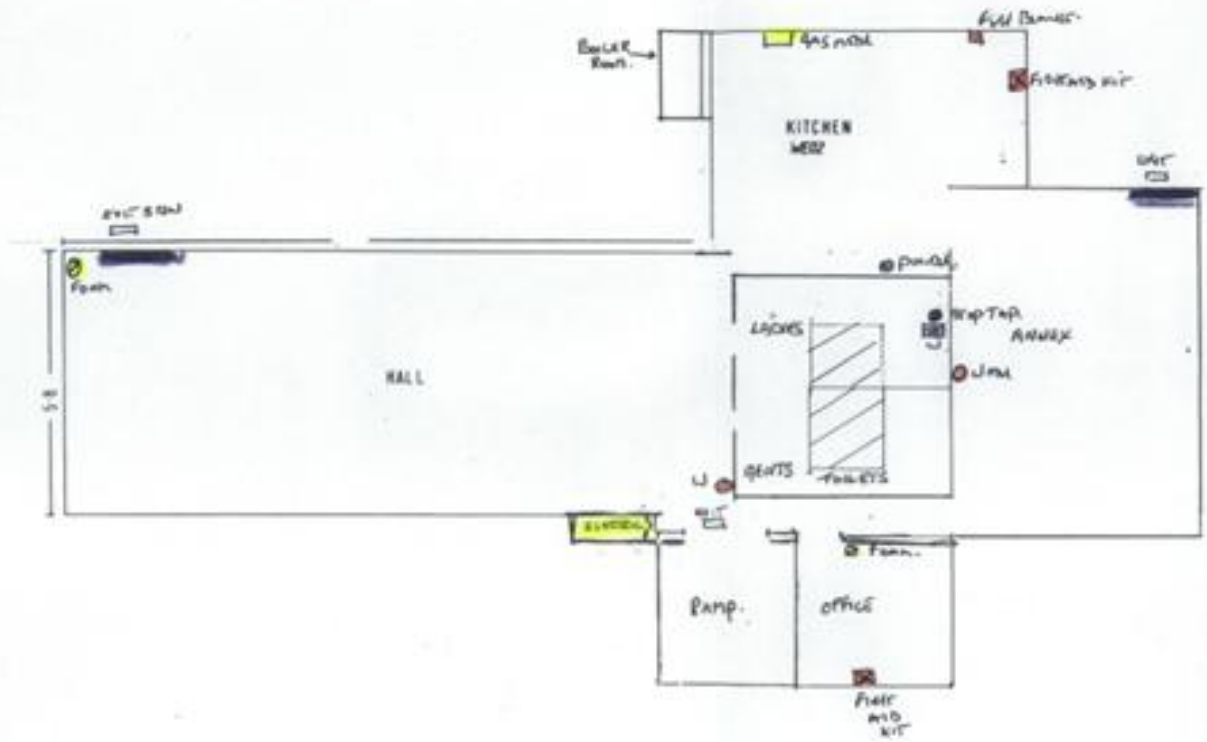

NOTES & AMENDMENTS

ALL DIMENSIONS MUST BE VERIFIED ON SITE BEFORE COMMENCING ANY WORK OR SHOP DRAWINGS

- FIRE BLANKET
- WATER EXTINGUISHER
- POWDER EXTINGUISHER
- FOAM EXTINGUISHER
- STOP TAP
- FIRST AID BOXES
- EMERGENCY EXITS
- ISOLATORS
- GAS / ELECTRIC METERS
- WATER METER

BOROUGH OF ELLESMERE PORT AND NESTON

Borough Technical Services Department
4 Civic Way,
Ellesmere Port tel. 051-355 3665

PROJECT
STANNEY COMMUNITY CENTRE

DETAIL
PLAN

Scale 1:50	Project No. 3648
Drawn [Traced]	Drawing No. 18
Checked	Date 15 5 88