St John Street - North

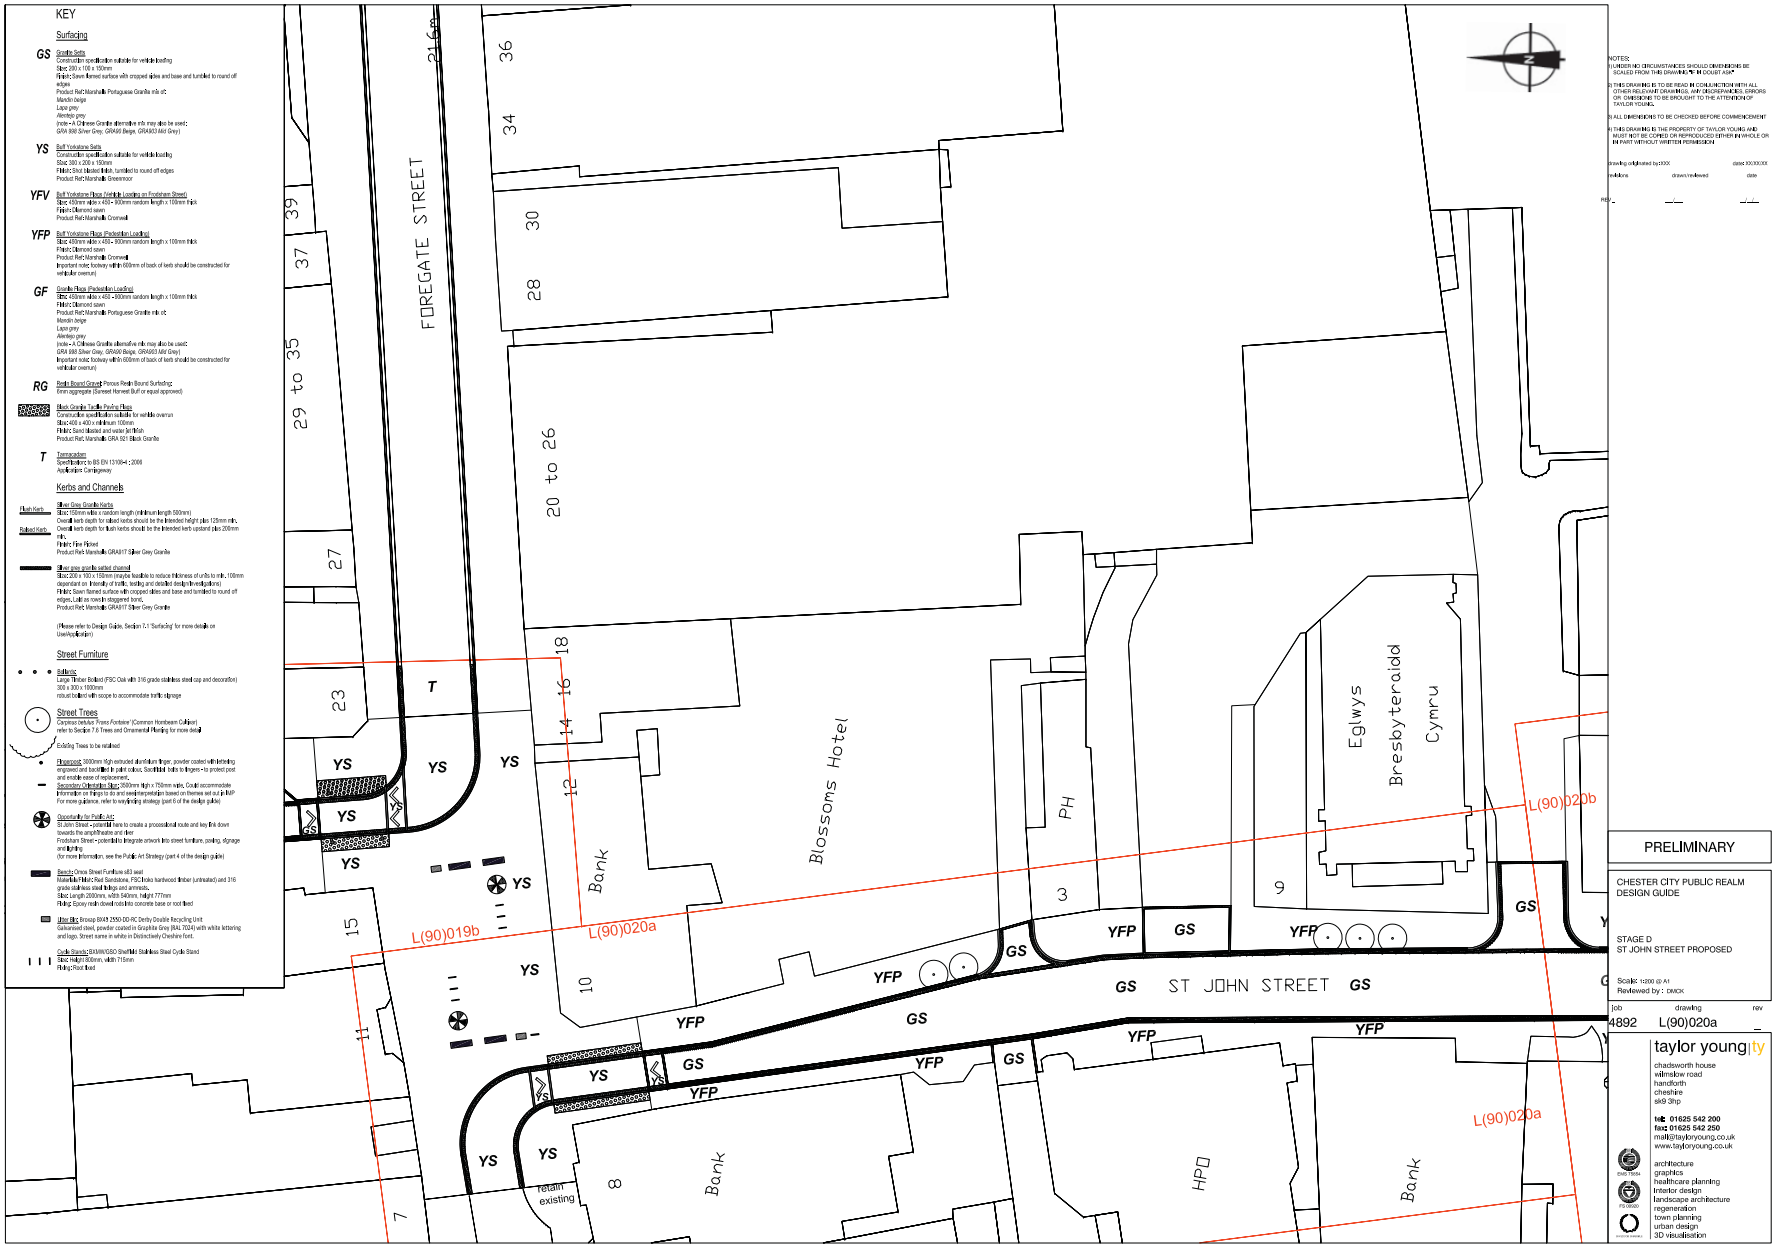

Reduced for printing, full sized plans are available electronically